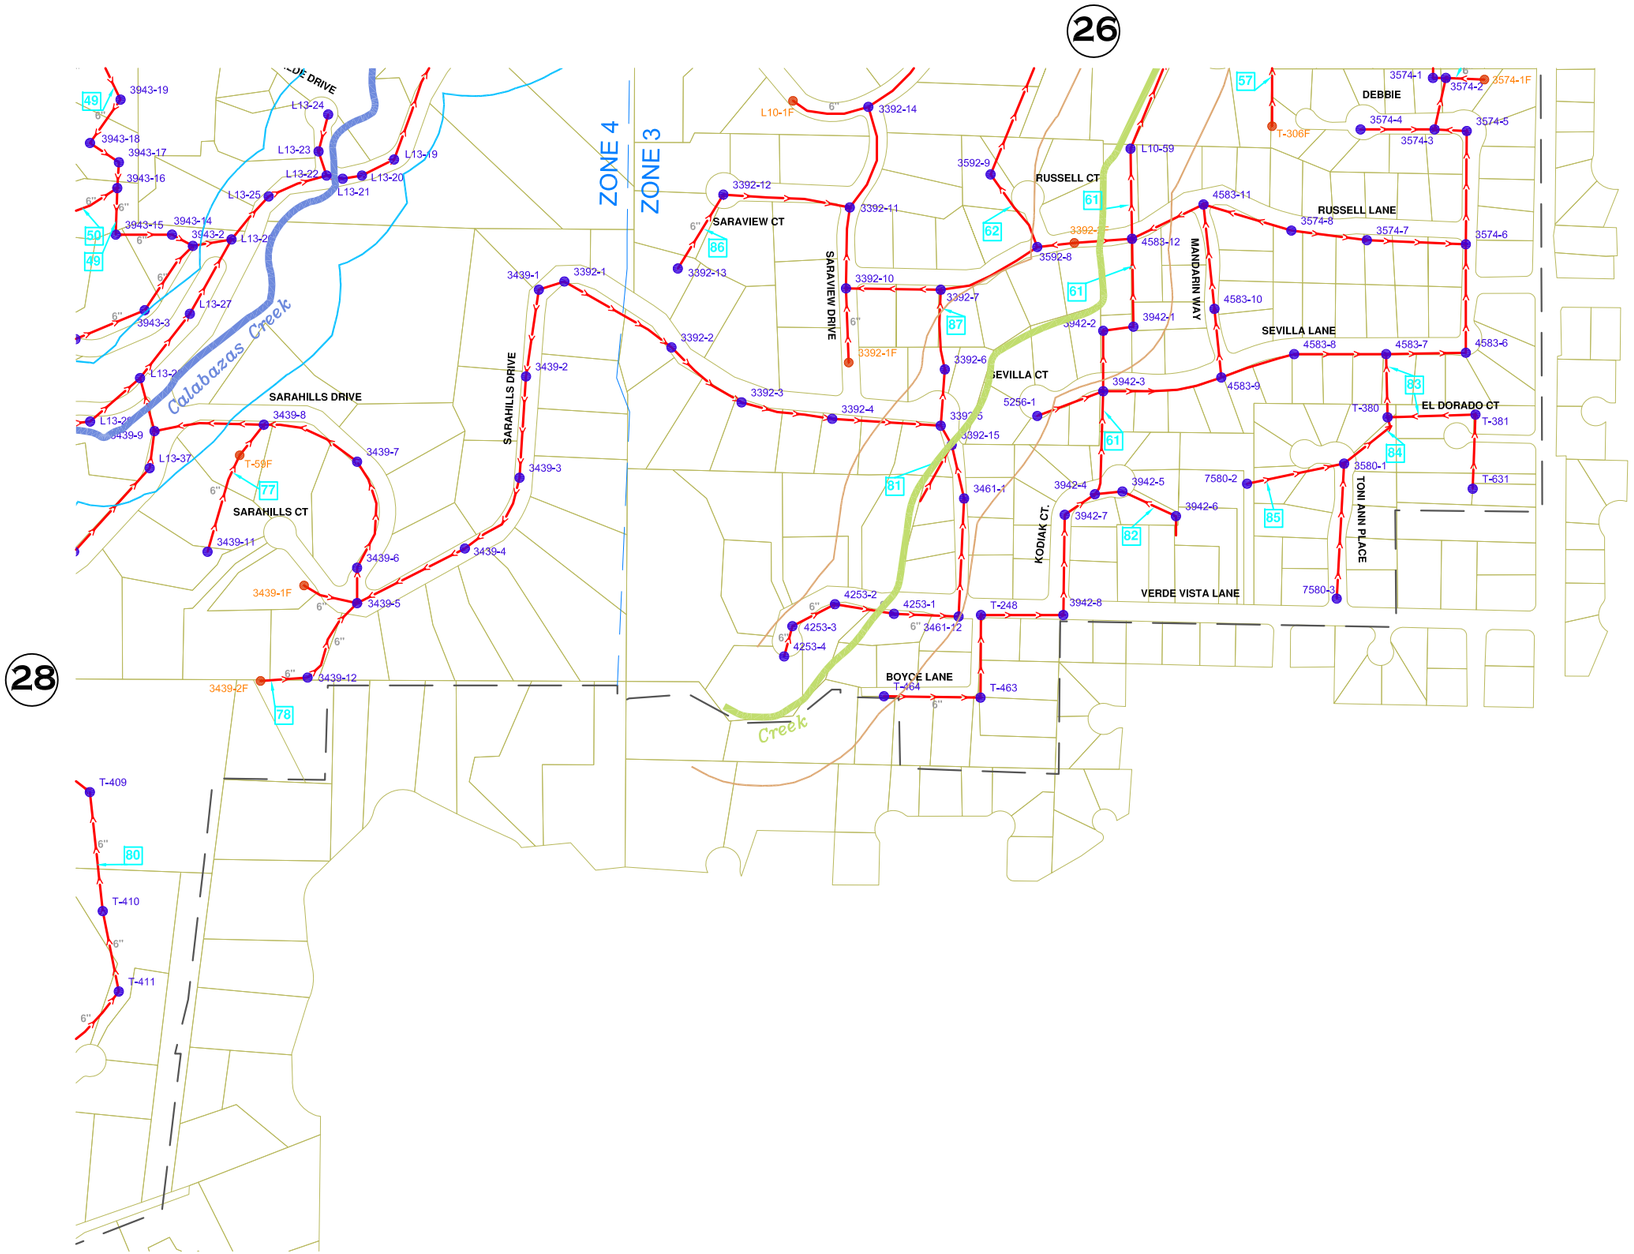

NOTE: SEWER MAIN 8" IN DIAMETER UNLESS OTHERWISE SHOWN

SCALE 1" = 200'

200 0 200 400 600 800

MAP COORDINATES ARE IN CA STATE PLANE NAD27 ZONE 3

LEGEND

- SERVICE AREA BOUNDARY
- DISTRICT BOUNDARY
- PUMP STATION / FORCE MAIN
- MANHOLE
- DROP MANHOLE
- FLUSHING INLET
- SYPHON

Cupertino Sanitary District
Santa Clara County
California

Mark Thomas & Co. Inc.
District Manager-Engineer
20065 Stevens Creek Blvd. Cupertino

N

SHEET
29